


NO OF BRACKET ARM		PROJECTION "A"		SPIGOT "S"		TILT "θ"	
SINGLE BRACKET ARM		1.0 m		34 ø		0°	
		1.5 m		42 ø		5°	
DOUBLE BRACKET ARM				48 ø		10°	
				60 ø		15°	

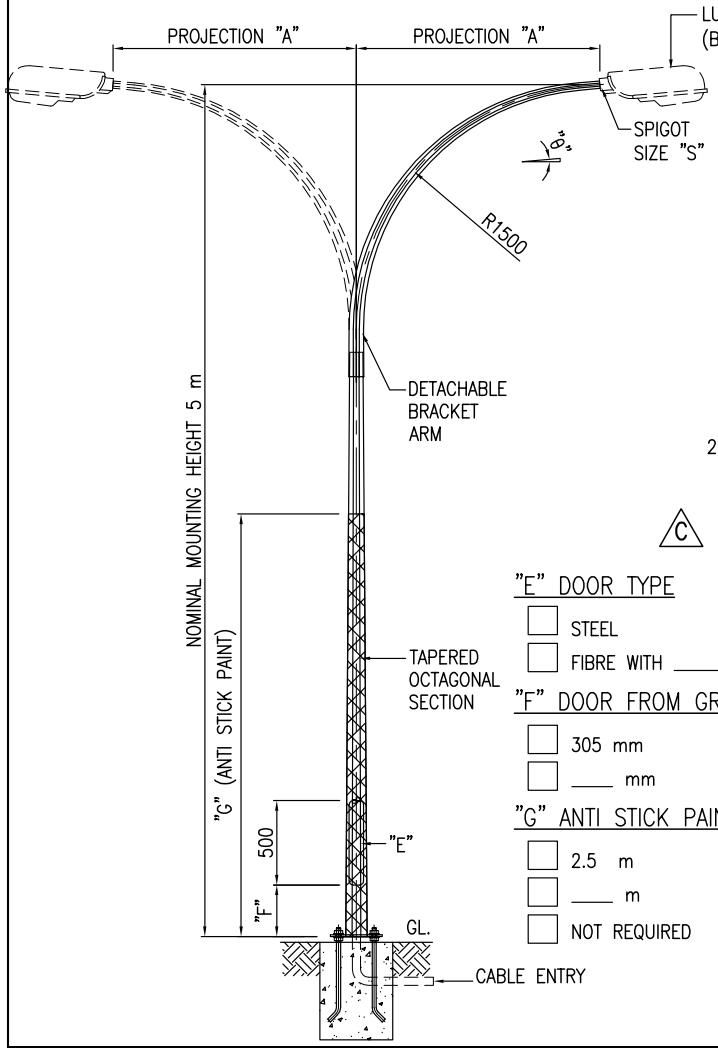


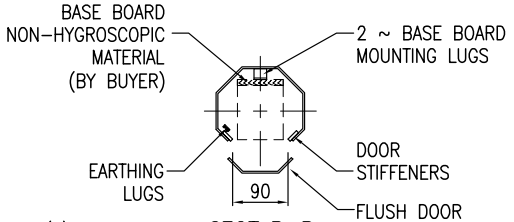

SECT B-B

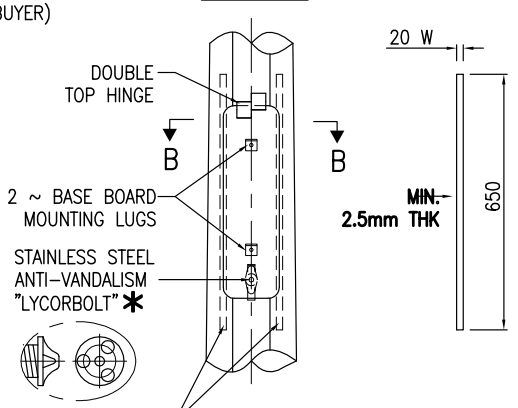

FLUSH DOOR

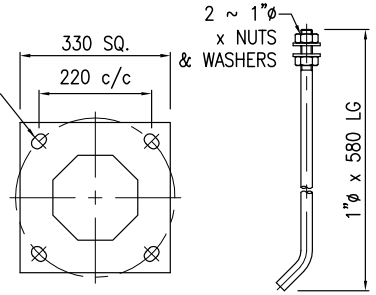

DETAIL D

C

"E" DOOR TYPE

- ☐ STEEL
- ☐ FIBRE WITH ____ WORDING

"F" DOOR FROM GROUND

- ☐ 305 mm
- ☐ ____ mm

"G" ANTI STICK PAINT FROM GROUND

- ☐ 2.5 m
- ☐ ____ m
- ☐ NOT REQUIRED

BASE FLANGE

RAG BOLT (H58R2A)

CUSTOMER APPROVED DRAWING FOR MANUFACTURE

(Co. stamp, sign & date)

TECHNICAL SPECIFICATIONS

1) **DESIGN CONDITIONS**
- 1.1 BASIC WIND SPEED : **35** m/s (BS 5649) SUPERSEDED BY BS EN 40-3-1
- 1.2 10 MINUTES MEAN WIND VELOCITY : **20.6** m/s (BS EN 40-3-1) EQUIVALENT TO BS 5649 3-SEC GUST BASIC WIND SPEED OF **35** m/s
- 1.3 TOTAL LUMINAIRES SAIL AREA : **0.24 m²** C
- 1.4 TOTAL WEIGHT OF LUMINAIRES : **24 KG**

2) **STANDARDS**
- 2.1 POLE DESIGN : BS EN 40-3-1 & BS EN 40-3-3 EN 12767 CLASS 0
- 2.2 MATERIAL : BS EN 10025 S275JR
- C 2.3 WELDING (ELECTRIC ARC WELDING) : BS EN 1011-2
- 2.4 GALVANIZING : BS EN ISO 1461 / BS 729

3) **TESTING PROCEDURES** : DIMENSIONAL VERIFICATION, GALVANIZING THICKNESS, MATERIAL STRENGTH & THICKNESS TYPE TEST: BS EN 40-3-2

4) **QUALITY CONTROL PROCEDURES** : THE SUPPLIER / MANUFACTURER AND GALVANIZER SHALL BE ISO 9001 : 2015 ACCREDITED C

MANUFACTURER'S COMPLIANCE

1) **LOCALLY MANUFACTURED PRODUCTS** : -MANUFACTURER'S DECLARATION THAT POLE SECTIONS AND COMPONENTS ARE "MADE IN MALAYSIA" IN COMPLIANCE TO MOF "SURAT PEKELILING PERBENDAHARAAN BIL.7 TAHUN 2002".
-HOT ROLLED STEEL COIL WITH LOCAL STEEL MILL CERTIFICATES.

2) **MANUFACTURING AND HOT DIP GALVANIZING** : -PREFERED IN-HOUSE MANUFACTURING WITH HOT DIP GALVANIZING PROCESSES.

3) **PROVIDE COMPULSORY TESTING AT MANUFACTURER'S FACTORY** : -TYPE TEST TO BS EN 40-3-2
-GALVANIZING TEST
-MATERIAL TEST
-WELDING TEST BY DYE PENETRANT

4) **CERTIFICATION** : -JKR / ISO / SIRIM

5) **REGISTRATION** : -MITI / IKRAM / MOF / CIDB

6) **TRACK RECORD** : -EVIDENCE OF MIN. 10 YEARS MANUFACTURING & SUPPLY TRACK RECORDS.

7) **PE ENDORSEMENT** : -PE ENDORSEMENT MANDATORY FOR ALL POLE DESIGN CALCULATIONS & DRAWINGS FOR SUBMISSION.

8) **DESIGN CALCULATION** : -DESIGN CALCULATIONS INCORPORATING UNFACTORED GROUND REACTIONS SHALL BE VALIDATED, REVIEWED AND APPROVED. C

* UTILITY INNOVATION APPLICATION NO : UI 2012001805

REV	DETAILS	BY	CHD	DATE
C	WARRANTY	TUNG	LSK	07.11.18

© LMSB, All Rights Reserved. This printout is copyright and shall not be reproduced without written permission from Lysaght Marketing Sdn Bhd. The Company reserves the right to make alterations to design without notice.

PRELIMINARY DRAWING FOR TENDER PURPOSES ONLY

PROJECTION

ALL DIMS ARE SUBJECT TO MANUFACTURING TOLERANCES

CLIENT :

PROJECT:

DRAWN : SooN | CHD : | DATE: 30.04.15

LYSAGHT MARKETING SDN BHD
CO. NO.: 102382-M

TITLE : **5 m STREET LIGHTING COLUMN (FLANGED TYPE)**

SCALE : 1 : 40 | SHEET 1 of 1 | REV C


DWG./REF. NO. **S050FA-008**

This drawing and the information contained herein is the sole property of LYSAGHT MARKETING SDN BHD, is strictly confidential and must not be used or disclosed without the written consent of LYSAGHT MARKETING SDN BHD. CO. NO.: 102382-M

DIMENSIONS IN mm UNLESS STATED

SHEET SIZE A4


PROJECTION "A"		SPIGOT "S"		TILT "θ"	
1.5 m		34ø OD		0°	
2.0 m		42ø OD		5°	
2.5 m		48ø OD		10°	
3.0 m		60ø OD		15°	

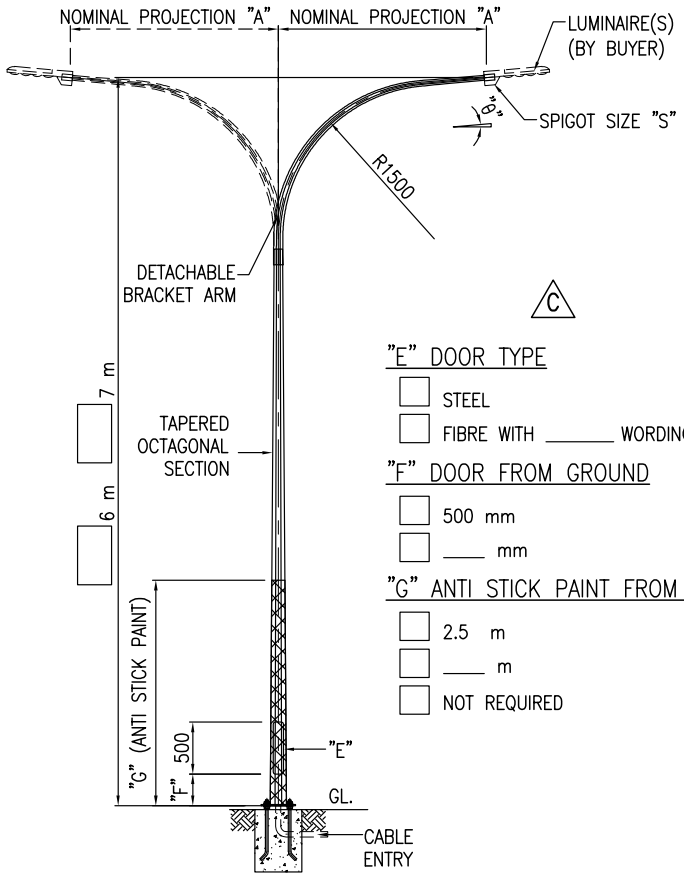


"E" DOOR TYPE
- ☐ STEEL
- ☐ FIBRE WITH _____ WORDING

"F" DOOR FROM GROUND
- ☐ 500 mm
- ☐ ____ mm

"G" ANTI STICK PAINT FROM GROUND
- ☐ 2.5 m
- ☐ ____ m
- ☐ NOT REQUIRED

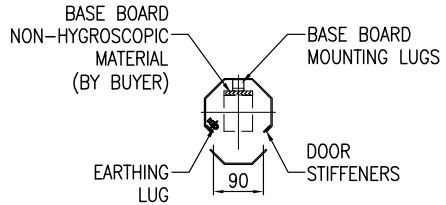


SECT B-B

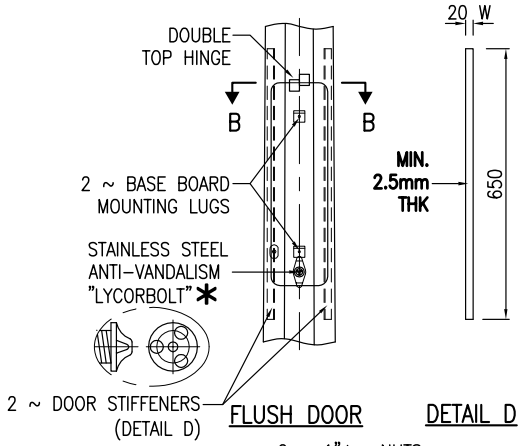

FLUSH DOOR

DETAIL D

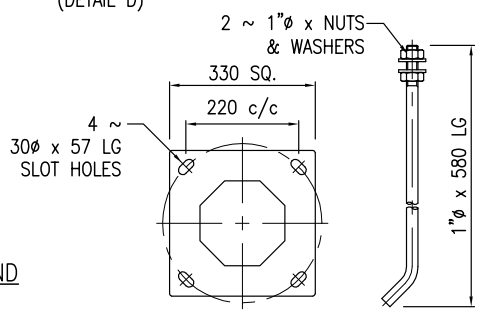

BASE FLANGE

RAG BOLT (H58R2A)

CUSTOMER APPROVED DRAWING FOR MANUFACTURE

(Co. stamp, sign & date)

TECHNICAL SPECIFICATIONS

1) **DESIGN CONDITIONS**
- 1.1 BASIC WIND SPEED : **35** m/s (BS 5649) SUPERSEDED BY BS EN 40-3-1
- 1.2 10 MINUTES MEAN WIND VELOCITY : **20.6** m/s (BS EN 40-3-1) EQUIVALENT TO BS 5649 3-SEC GUST BASIC WIND SPEED OF **35** m/s
- 1.3 TOTAL LUMINAIRES SAIL AREA : **0.24** m^2
- 1.4 TOTAL WEIGHT OF LUMINAIRES : **24** kg

2) **STANDARDS**
- 2.1 POLE DESIGN : BS EN 40-3-1 & BS EN 40-3-3 EN 12767 CLASS 0
- 2.2 MATERIAL : BS EN 10025 S275JR
- 2.3 WELDING (ELECTRIC ARC WELDING) : BS EN 1011-2
- 2.4 GALVANIZING : BS EN ISO 1461 / BS 729

3) **TESTING PROCEDURES** : DIMENSIONAL VERIFICATION, GALVANIZING THICKNESS, MATERIAL STRENGTH & THICKNESS TYPE TEST: BS EN 40-3-2

4) **QUALITY CONTROL PROCEDURES** : THE SUPPLIER / MANUFACTURER AND GALVANIZER SHALL BE ISO 9001 : 2015 ACCREDITED

MANUFACTURER'S COMPLIANCE

1) **LOCALLY MANUFACTURED PRODUCTS** : -MANUFACTURER'S DECLARATION THAT POLE SECTIONS AND COMPONENTS ARE "MADE IN MALAYSIA" IN COMPLIANCE TO MOF "SURAT PEKELILING PERBENDAHARAAN BIL.7 TAHUN 2002". -HOT ROLLED STEEL COIL WITH LOCAL STEEL MILL CERTIFICATES.

2) **MANUFACTURING AND HOT DIP GALVANIZING** : -PREFERRED IN-HOUSE MANUFACTURING WITH HOT DIP GALVANIZING PROCESSES.

3) **PROVIDE COMPULSORY TESTING AT MANUFACTURER'S FACTORY** : -TYPE TEST TO BS EN 40-3-2 -GALVANIZING TEST -MATERIAL TEST -WELDING TEST BY DYE PENETRANT

4) **CERTIFICATION** : -JKR / ISO / SIRIM

5) **REGISTRATION** : -MITI / IKRAM / MOF / CIDB

6) **TRACK RECORD** : -EVIDENCE OF MIN. 10 YEARS MANUFACTURING & SUPPLY TRACK RECORDS.

7) **PE ENDORSEMENT** : -PE ENDORSEMENT MANDATORY FOR ALL POLE DESIGN CALCULATIONS & DRAWINGS FOR SUBMISSION.

8) **DESIGN CALCULATION** : -DESIGN CALCULATIONS INCORPORATING UNFACTORED GROUND REACTIONS SHALL BE VALIDATED, REVIEWED AND APPROVED.

✱ **UTILITY INNOVATION APPLICATION NO : UI 2012001805**

REV	DETAILS	BY	CHD	DATE
C	AS NOTED ABOVE	TUNG	LSK	12.12.18
B	WARRANTY	THOO	LSK	13.07.18
A	WARRANTY	THOO	LSK	01.08.16

© LMSB, All Rights Reserved. This printout is copyright and shall not be reproduced without written permission from Lysaght Marketing Sdn Bhd. The Company reserves the right to make alterations to design without notice.

PRELIMINARY DRAWING FOR TENDER PURPOSES ONLY

PROJECTION

ALL DIMS ARE SUBJECT TO MANUFACTURING TOLERANCES

CLIENT :

PROJECT:

DRAWN : SHA | CHD : | DATE: 10.01.12

LYSAGHT MARKETING SDN BHD
CO. NO.: 102382-M

TITLE : **6m ~ 7m STREET LIGHTING COLUMN (FLANGED TYPE) c/w SINGLE & DOUBLE BRACKET ARM**


SCALE : 1 : 65 | SHEET 1 of 1 | REV A B C

DWG./REF. NO. S060FA ~ S070FA

This drawing and the information contained herein is the sole property of LYSAGHT MARKETING SDN BHD, is strictly confidential and must not be used or disclosed without the written consent of LYSAGHT MARKETING SDN BHD. CO. NO.: 102382-M

DIMENSIONS IN mm UNLESS STATED

SHEET SIZE A4

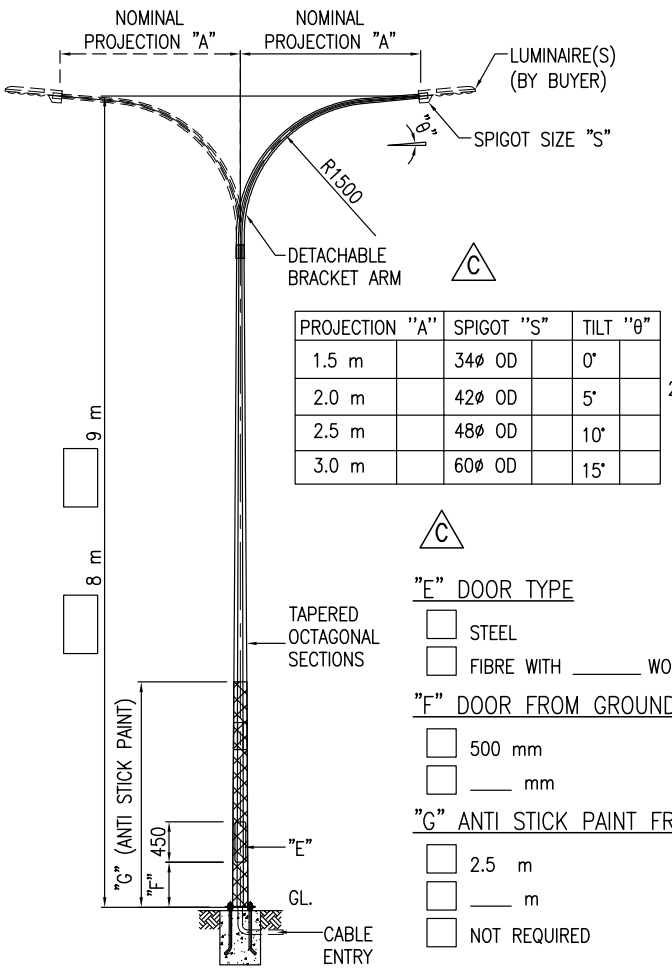

PROJECTION "A"		SPIGOT "S"		TILT "θ"	
1.5 m		34ø OD		0°	
2.0 m		42ø OD		5°	
2.5 m		48ø OD		10°	
3.0 m		60ø OD		15°	

C

"E" DOOR TYPE


- ☐ STEEL
- ☐ FIBRE WITH _____ WORDING

"F" DOOR FROM GROUND


- ☐ 500 mm
- ☐ ____ mm

"G" ANTI STICK PAINT FROM GROUND


- ☐ 2.5 m
- ☐ ____ m
- ☐ NOT REQUIRED

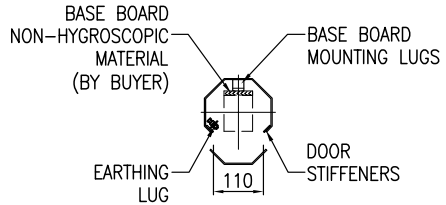

SECT B-B

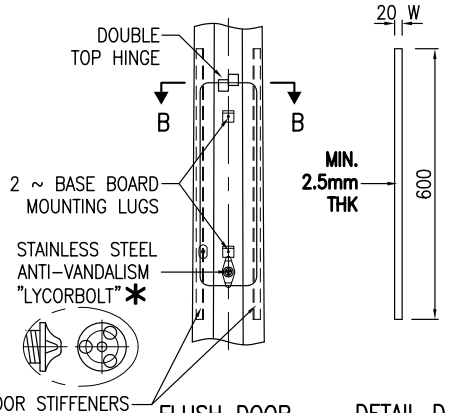

FLUSH DOOR DETAIL D

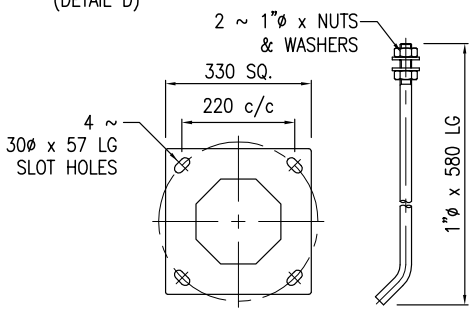

BASE FLANGE RAG BOLT (H58R2A)

CUSTOMER APPROVED DRAWING FOR MANUFACTURE

(Co. stamp, sign & date)

TECHNICAL SPECIFICATIONS

1) DESIGN CONDITIONS
- 1.1 BASIC WIND SPEED : **35** m/s (BS 5649) SUPERSEDED BY BS EN 40-3-1
- 1.2 10 MINUTES MEAN WIND VELOCITY : **20.6** m/s (BS EN 40-3-1) EQUIVALENT TO BS 5649 3-SEC GUST BASIC WIND SPEED OF **35** m/s
- 1.3 TOTAL LUMINAIRES SAIL AREA : **0.24** m^2
- 1.4 TOTAL WEIGHT OF LUMINAIRES : **24** kg

2) STANDARDS
- 2.1 POLE DESIGN : BS EN 40-3-1 & BS EN 40-3-3 EN 12767 CLASS 0
- 2.2 MATERIAL : BS EN 10025 S275JR
- 2.3 WELDING (ELECTRIC ARC WELDING) : BS EN 1011-2
- 2.4 GALVANIZING : BS EN ISO 1461 / BS 729

3) TESTING PROCEDURES : DIMENSIONAL VERIFICATION, GALVANIZING THICKNESS, MATERIAL STRENGTH & THICKNESS TYPE TEST: BS EN 40-3-2

4) QUALITY CONTROL PROCEDURES : THE SUPPLIER / MANUFACTURER AND GALVANIZER SHALL BE ISO 9001 : 2015 ACCREDITED

MANUFACTURER'S COMPLIANCE

1) LOCALLY MANUFACTURED PRODUCTS : -MANUFACTURER'S DECLARATION THAT POLE SECTIONS AND COMPONENTS ARE "MADE IN MALAYSIA" IN COMPLIANCE TO MOF "SURAT PEKELILING PERBENDAHARAAN BIL.7 TAHUN 2002".
-HOT ROLLED STEEL COIL WITH LOCAL STEEL MILL CERTIFICATES.

2) MANUFACTURING AND HOT DIP GALVANIZING : -PREFERRED IN-HOUSE MANUFACTURING WITH HOT DIP GALVANIZING PROCESSES.

3) PROVIDE COMPULSORY TESTING AT MANUFACTURER'S FACTORY : -TYPE TEST TO BS EN 40-3-2
-GALVANIZING TEST
-MATERIAL TEST
-WELDING TEST BY DYE PENETRANT

4) CERTIFICATION : -JKR / ISO / SIRIM

5) REGISTRATION : -MITI / IKRAM / MOF / CIDB

6) TRACK RECORD : -EVIDENCE OF MIN. 10 YEARS MANUFACTURING & SUPPLY TRACK RECORDS.

7) PE ENDORSEMENT : -PE ENDORSEMENT MANDATORY FOR ALL POLE DESIGN CALCULATIONS & DRAWINGS FOR SUBMISSION.

8) DESIGN CALCULATION : -DESIGN CALCULATIONS INCORPORATING UNFACTORED GROUND REACTIONS SHALL BE VALIDATED, REVIEWED AND APPROVED.

* UTILITY INNOVATION APPLICATION NO : UI 2012001805

REV	DETAILS	BY	CHD	DATE
C	AS NOTED ABOVE	TUNG	LSK	12.12.18
B	WARRANTY	THOO	LSK	13.07.18
A	WARRANTY	THOO	LSK	01.08.16

© LMSB, All Rights Reserved. This printout is copyright and shall not be reproduced without written permission from Lysaght Marketing Sdn Bhd. The Company reserves the right to make alterations to design without notice.

PRELIMINARY DRAWING FOR TENDER PURPOSES ONLY

PROJECTION

ALL DIMS ARE SUBJECT TO MANUFACTURING TOLERANCES

CLIENT :

PROJECT:

DRAWN : SHA | CHD : | DATE: 10.01.12

LYSAGHT MARKETING SDN BHD
CO. NO.: 102382-M

TITLE : **8m ~ 9m STREET LIGHTING COLUMN (FLANGED TYPE) c/w SINGLE & DOUBLE BRACKET ARM**


SCALE : 1 : 75 | SHEET 1 of 1 | REV A B C

DWG./REF. NO. S080FA ~ S090FA


This drawing and the information contained herein is the sole property of LYSAGHT MARKETING SDN BHD, is strictly confidential and must not be used or disclosed without the written consent of LYSAGHT MARKETING SDN BHD. CO. NO.: 102382-M

DIMENSIONS IN mm UNLESS STATED


SHEET SIZE A4

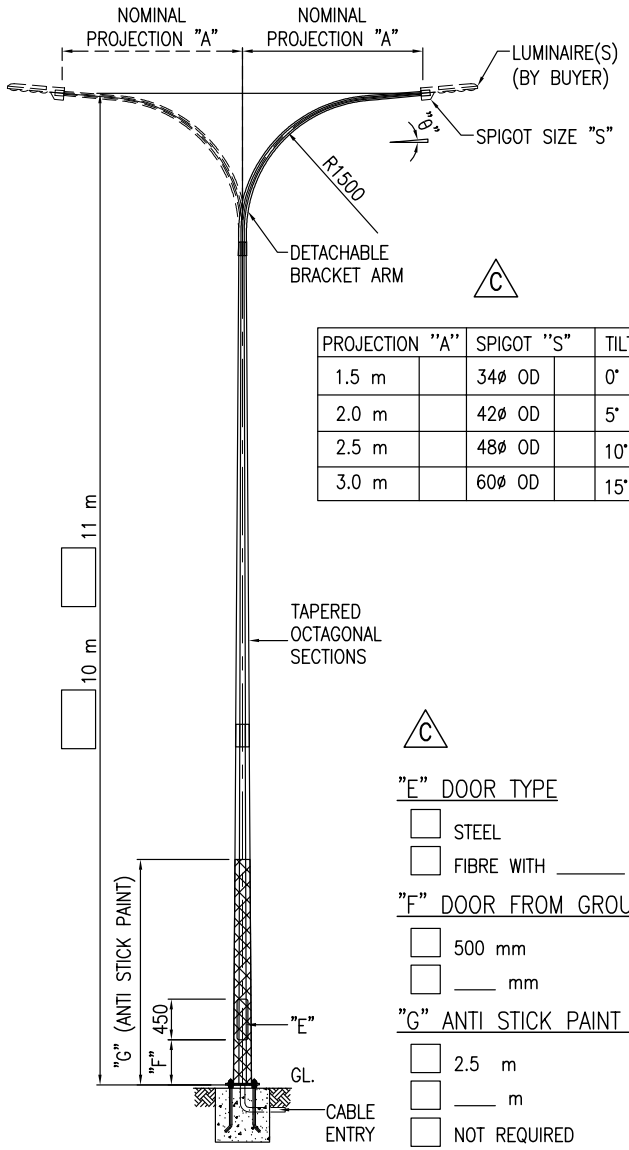

PROJECTION "A"		SPIGOT "S"		TILT "θ"	
1.5 m		34ø OD		0°	
2.0 m		42ø OD		5°	
2.5 m		48ø OD		10°	
3.0 m		60ø OD		15°	

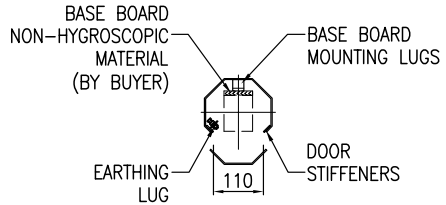


SECT B-B

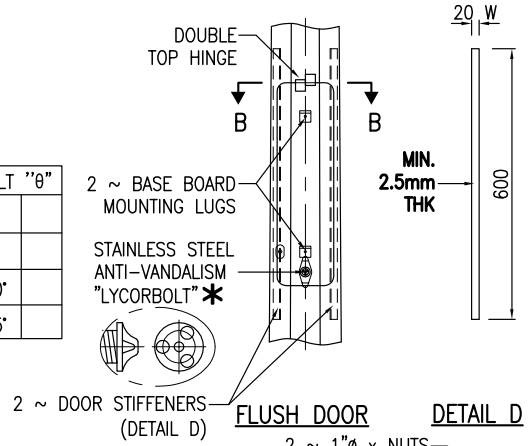

FLUSH DOOR

DETAIL D

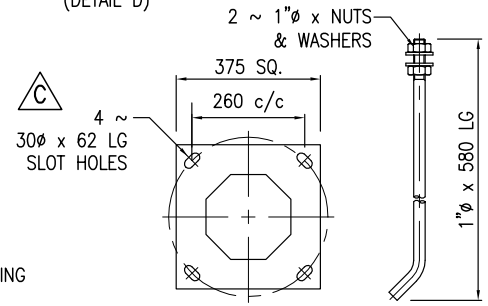

BASE FLANGE

RAG BOLT (H58R2A)

C

"E" DOOR TYPE

- ☐ STEEL
- ☐ FIBRE WITH _____ WORDING

"F" DOOR FROM GROUND

- ☐ 500 mm
- ☐ ____ mm

"G" ANTI STICK PAINT FROM GROUND

- ☐ 2.5 m
- ☐ ____ m
- ☐ NOT REQUIRED

CUSTOMER APPROVED DRAWING FOR MANUFACTURE

(Co. stamp, sign & date)

TECHNICAL SPECIFICATIONS

1) **DESIGN CONDITIONS**
- 1.1 BASIC WIND SPEED : **35** m/s (BS 5649) SUPERSEDED BY BS EN 40-3-1
- 1.2 10 MINUTES MEAN WIND VELOCITY : **20.6** m/s (BS EN 40-3-1) EQUIVALENT TO BS 5649 3-SEC GUST BASIC WIND SPEED OF **35** m/s
- 1.3 TOTAL LUMINAIRES SAIL AREA : **0.24** m^2
- 1.4 TOTAL WEIGHT OF LUMINAIRES : **24** kg

2) **STANDARDS**
- 2.1 POLE DESIGN : BS EN 40-3-1 & BS EN 40-3-3 EN 12767 CLASS 0
- 2.2 MATERIAL : BS EN 10025 S275JR
- 2.3 WELDING (ELECTRIC ARC WELDING) : BS EN 1011-2
- 2.4 GALVANIZING : BS EN ISO 1461 / BS 729

3) **TESTING PROCEDURES** : DIMENSIONAL VERIFICATION, GALVANIZING THICKNESS, MATERIAL STRENGTH & THICKNESS TYPE TEST: BS EN 40-3-2

4) **QUALITY CONTROL PROCEDURES** : THE SUPPLIER / MANUFACTURER AND GALVANIZER SHALL BE ISO 9001 : 2015 ACCREDITED

MANUFACTURER'S COMPLIANCE

1) **LOCALLY MANUFACTURED PRODUCTS** : -MANUFACTURER'S DECLARATION THAT POLE SECTIONS AND COMPONENTS ARE "MADE IN MALAYSIA" IN COMPLIANCE TO MOF "SURAT PEKELILING PERBENDAHARAAN BIL.7 TAHUN 2002". -HOT ROLLED STEEL COIL WITH LOCAL STEEL MILL CERTIFICATES.

2) **MANUFACTURING AND HOT DIP GALVANIZING** : -PREFERRED IN-HOUSE MANUFACTURING WITH HOT DIP GALVANIZING PROCESSES.

3) **PROVIDE COMPULSORY TESTING AT MANUFACTURER'S FACTORY** : -TYPE TEST TO BS EN 40-3-2 -GALVANIZING TEST -MATERIAL TEST -WELDING TEST BY DYE PENETRANT

4) **CERTIFICATION** : -JKR / ISO / SIRIM

5) **REGISTRATION** : -MITI / IKRAM / MOF / CIDB

6) **TRACK RECORD** : -EVIDENCE OF MIN. 10 YEARS MANUFACTURING & SUPPLY TRACK RECORDS.

7) **PE ENDORSEMENT** : -PE ENDORSEMENT MANDATORY FOR ALL POLE DESIGN CALCULATIONS & DRAWINGS FOR SUBMISSION.

8) **DESIGN CALCULATION** : -DESIGN CALCULATIONS INCORPORATING UNFACTORED GROUND REACTIONS SHALL BE VALIDATED, REVIEWED AND APPROVED.

* UTILITY INNOVATION APPLICATION NO : UI 2012001805

REV	DETAILS	BY	CHD	DATE
C	AS NOTED ABOVE	TUNG	LSK	12.12.18
B	WARRANTY	THOO	LSK	13.07.18
A	WARRANTY	THOO	LSK	01.08.16

© LMSB, All Rights Reserved. This printout is copyright and shall not be reproduced without written permission from Lysaght Marketing Sdn Bhd. The Company reserves the right to make alterations to design without notice.

PRELIMINARY DRAWING FOR TENDER PURPOSES ONLY

PROJECTION

ALL DIMS ARE SUBJECT TO MANUFACTURING TOLERANCES

CLIENT :

PROJECT:

DRAWN : SHA | CHD : | DATE: 10.01.12

LYSAGHT MARKETING SDN BHD
CO. NO.: 102382-M

TITLE : **10m ~ 11m STREET LIGHTING COLUMN (FLANGED TYPE) c/w SINGLE & DOUBLE BRACKET ARM**


SCALE : 1 : 75 | SHEET 1 of 1 | REV A B C

DWG./REF. NO. **S100FA ~ S110FA**


This drawing and the information contained herein is the sole property of LYSAGHT MARKETING SDN BHD, is strictly confidential and must not be used or disclosed without the written consent of LYSAGHT MARKETING SDN BHD. CO. NO.: 102382-M

DIMENSIONS IN mm UNLESS STATED


SHEET SIZE A4

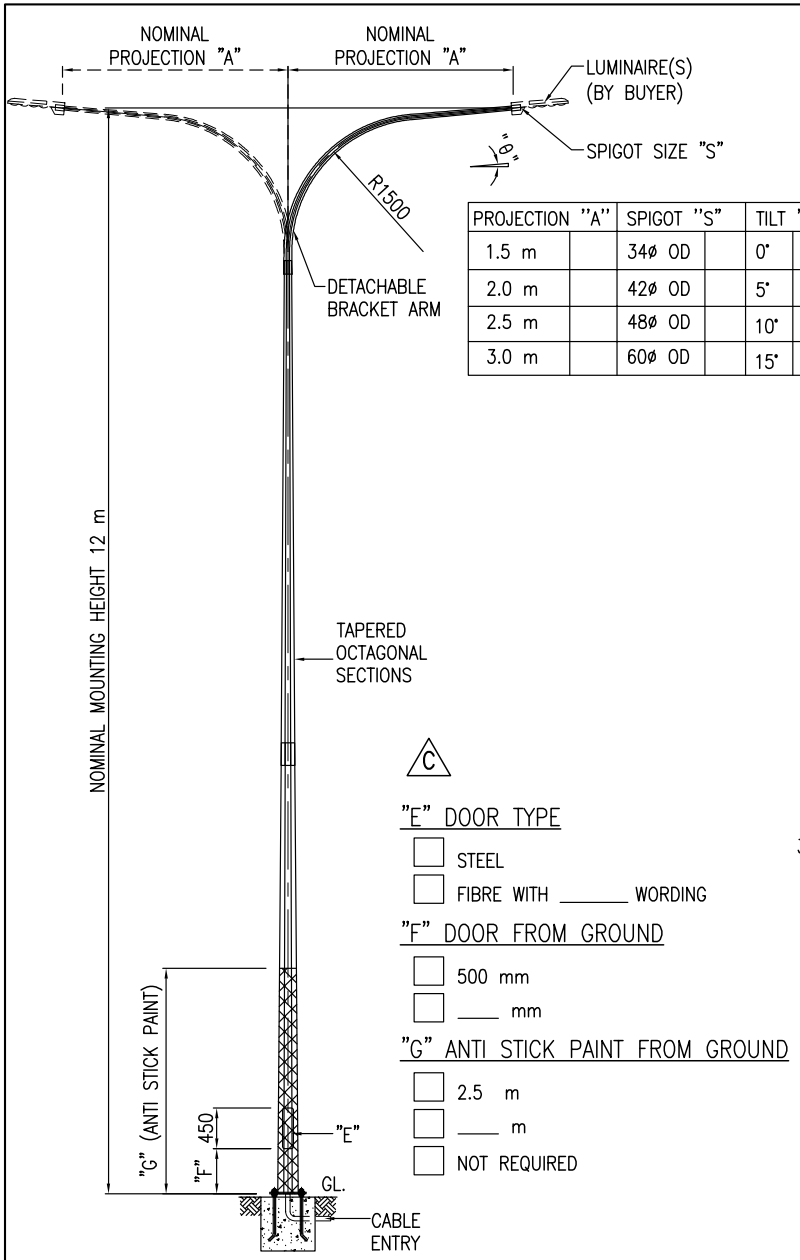

PROJECTION "A"		SPIGOT "S"		TILT "θ"	
1.5 m		34ø OD		0°	
2.0 m		42ø OD		5°	
2.5 m		48ø OD		10°	
3.0 m		60ø OD		15°	

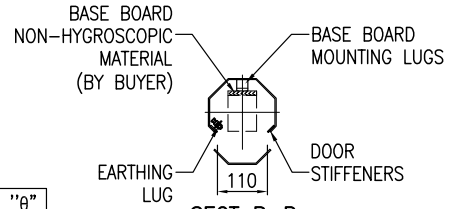


SECT B-B

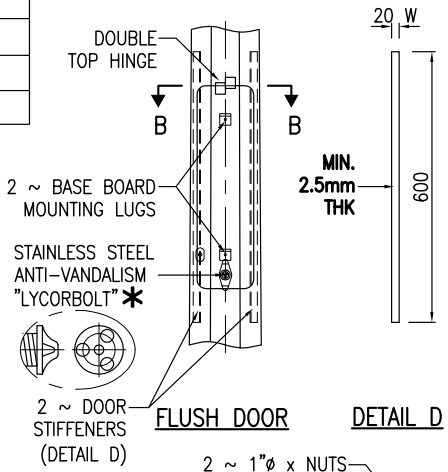

FLUSH DOOR

DETAIL D

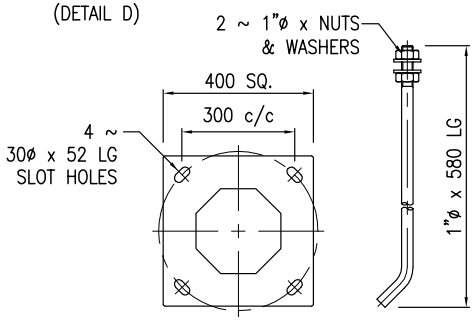

BASE FLANGE

RAG BOLT (H58R2A)

Ⓒ

"E" DOOR TYPE

- ☐ STEEL
- ☐ FIBRE WITH _____ WORDING

"F" DOOR FROM GROUND

- ☐ 500 mm
- ☐ ____ mm

"G" ANTI STICK PAINT FROM GROUND

- ☐ 2.5 m
- ☐ ____ m
- ☐ NOT REQUIRED

CUSTOMER APPROVED DRAWING FOR MANUFACTURE

(Co. stamp, sign & date)

TECHNICAL SPECIFICATIONS

1) DESIGN CONDITIONS
- 1.1 BASIC WIND SPEED : **35** m/s (BS 5649) SUPERSEDED BY BS EN 40-3-1
- 1.2 10 MINUTES MEAN WIND VELOCITY : **20.6** m/s (BS EN 40-3-1) EQUIVALENT TO BS 5649 3-SEC GUST BASIC WIND SPEED OF **35** m/s
- 1.3 TOTAL LUMINAIRES SAIL AREA : **0.24** m^2
- 1.4 TOTAL WEIGHT OF LUMINAIRES : **24** kg

2) STANDARDS
- 2.1 POLE DESIGN : BS EN 40-3-1 & BS EN 40-3-3 EN 12767 CLASS 0
- 2.2 MATERIAL : BS EN 10025 S275JR
- 2.3 WELDING (ELECTRIC ARC WELDING) : BS EN 1011-2
- 2.4 GALVANIZING : BS EN ISO 1461 / BS 729

3) TESTING PROCEDURES : DIMENSIONAL VERIFICATION, GALVANIZING THICKNESS, MATERIAL STRENGTH & THICKNESS TYPE TEST: BS EN 40-3-2

4) QUALITY CONTROL PROCEDURES : THE SUPPLIER / MANUFACTURER AND GALVANIZER SHALL BE ISO 9001 : 2015 ACCREDITED

MANUFACTURER'S COMPLIANCE

1) LOCALLY MANUFACTURED PRODUCTS : -MANUFACTURER'S DECLARATION THAT POLE SECTIONS AND COMPONENTS ARE "MADE IN MALAYSIA" IN COMPLIANCE TO MOF "SURAT PEKELILING PERBENDAHARAAN BIL.7 TAHUN 2002". -HOT ROLLED STEEL COIL WITH LOCAL STEEL MILL CERTIFICATES.

2) MANUFACTURING AND HOT DIP GALVANIZING : -PREFERRED IN-HOUSE MANUFACTURING WITH HOT DIP GALVANIZING PROCESSES.

3) PROVIDE COMPULSORY TESTING AT MANUFACTURER'S FACTORY : -TYPE TEST TO BS EN 40-3-2 -GALVANIZING TEST -MATERIAL TEST -WELDING TEST BY DYE PENETRANT

4) CERTIFICATION : -JKR / ISO / SIRIM

5) REGISTRATION : -MITI / IKRAM / MOF / CIDB

6) TRACK RECORD : -EVIDENCE OF MIN. 10 YEARS MANUFACTURING & SUPPLY TRACK RECORDS.

7) PE ENDORSEMENT : -PE ENDORSEMENT MANDATORY FOR ALL POLE DESIGN CALCULATIONS & DRAWINGS FOR SUBMISSION.

8) DESIGN CALCULATION : -DESIGN CALCULATIONS INCORPORATING UNFACTORED GROUND REACTIONS SHALL BE VALIDATED, REVIEWED AND APPROVED.

* UTILITY INNOVATION APPLICATION NO : UI 2012001805

REV	DETAILS	BY	CHD	DATE
C	AS NOTED ABOVE	THOO	LSK	10.12.18
B	WARRANTY	THOO	LSK	13.07.18
A	WARRANTY	THOO	LSK	01.08.16

© LMSB, All Rights Reserved. This printout is copyright and shall not be reproduced without written permission from Lysaght Marketing Sdn Bhd. The Company reserves the right to make alterations to design without notice.

PRELIMINARY DRAWING FOR TENDER PURPOSES ONLY

PROJECTION

ALL DIMS ARE SUBJECT TO MANUFACTURING TOLERANCES

CLIENT :

PROJECT:

DRAWN : SHA | CHD : | DATE: 10.01.12

LYSAGHT MARKETING SDN BHD
CO. NO.: 102382-M

TITLE : 12m STREET LIGHTING COLUMN (FLANGED TYPE) c/w SINGLE & DOUBLE BRACKET ARM

SCALE : 1 : 75 | SHEET 1 of 1 | REV A B C

DWG./REF. NO. S120FA

This drawing and the information contained herein is the sole property of LYSAGHT MARKETING SDN BHD, is strictly confidential and must not be used or disclosed without the written consent of LYSAGHT MARKETING SDN BHD. CO. NO.: 102382-M

DIMENSIONS IN mm UNLESS STATED

SHEET SIZE A4